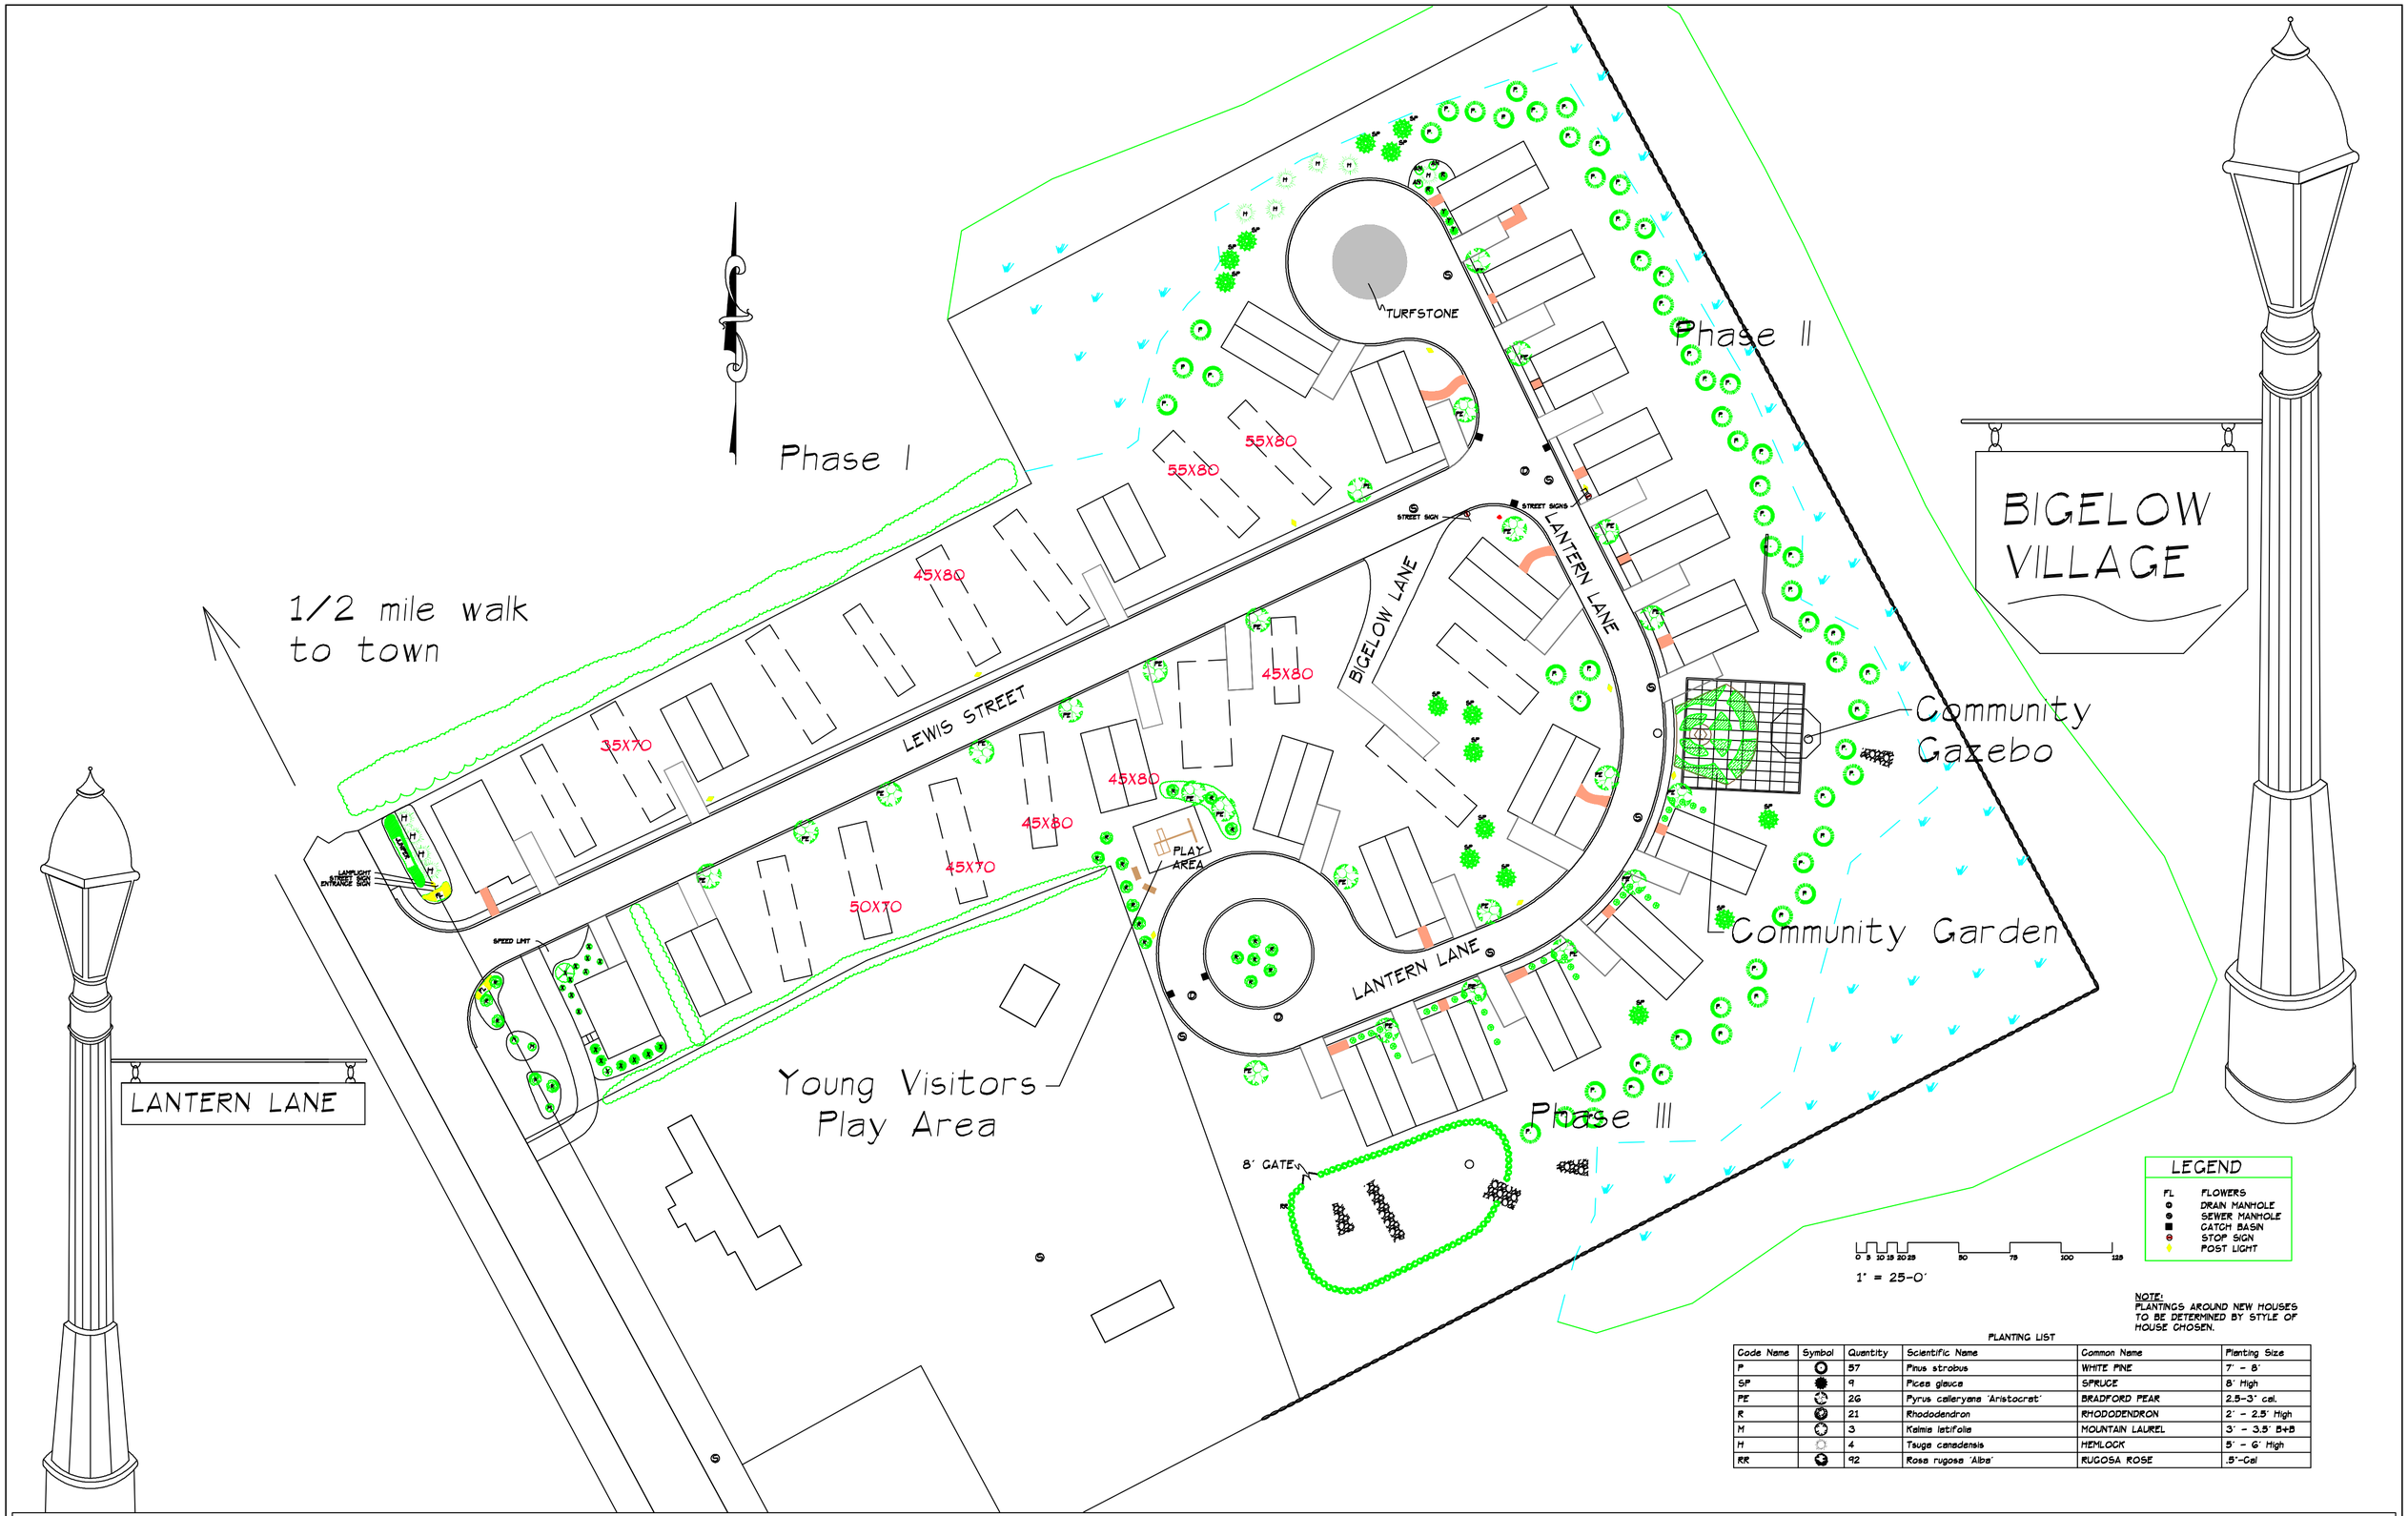

LEGEND

FL	FLOWERS
	DRAIN MANHOLE
	SEWER MANHOLE
	CATCH BASIN
	STOP SIGN
	POST LIGHT

NOTE:
PLANTINGS AROUND NEW HOUSES TO BE DETERMINED BY STYLE OF HOUSE CHOSEN.

PLANTING LIST

Code Name	Symbol	Quantity	Scientific Name	Common Name	Planting Size
P		57	Pinus strobus	WHITE PINE	7' - 8'
SP		9	Picea glauca	SPRUCE	8' High
PE		26	Pyrus calleryana 'Aristocrat'	BRADFORD PEAR	2.5-3" cal.
R		21	Rhododendron	RHODODENDRON	2' - 2.5' High
M		3	Kalmia latifolia	MOUNTAIN LAUREL	3' - 3.5' B+B
H		4	Tsuga canadensis	HEMLOCK	5' - 6' High
RR		92	Rosa rugosa 'Alba'	RUGOSA ROSE	.5"-Gal

Rutland Nurseries, Inc.
Emerald Road, Rutland, MA 01543
TELEPHONE 508/886-2982

LANDSCAPE PLAN

THIS PLAN IS THE PROPERTY OF RUTLAND NURSERY. ANY FORM OF REPRODUCING THIS PLAN, CONSTRUCTION, OR ANY OTHER USE WILL CONSTITUTE A FEE. THIS PLAN MUST NOT BE USED FOR ANY TYPE OF BIDDING OR ESTIMATING. IF RUTLAND NURSERIES IS NOT CONTRACTED FOR THE CONSTRUCTION OF THIS PROJECT, A CONSTRUCTION FEE WILL BE CHARGED.

DATE	REVISIONS

PLAN: BIGELOW VILLAGE

SITE: MAPLE AVENUE, RUTLAND, MA

DATE: 03/06/06 | DESIGNER/DRAFTER: CB/JC | SCALE: 1"=50'

508-886-2982

PLAN NUMBER: B432105 REV. 2

PDF created with pdfFactory trial version www.softwarelabs.com